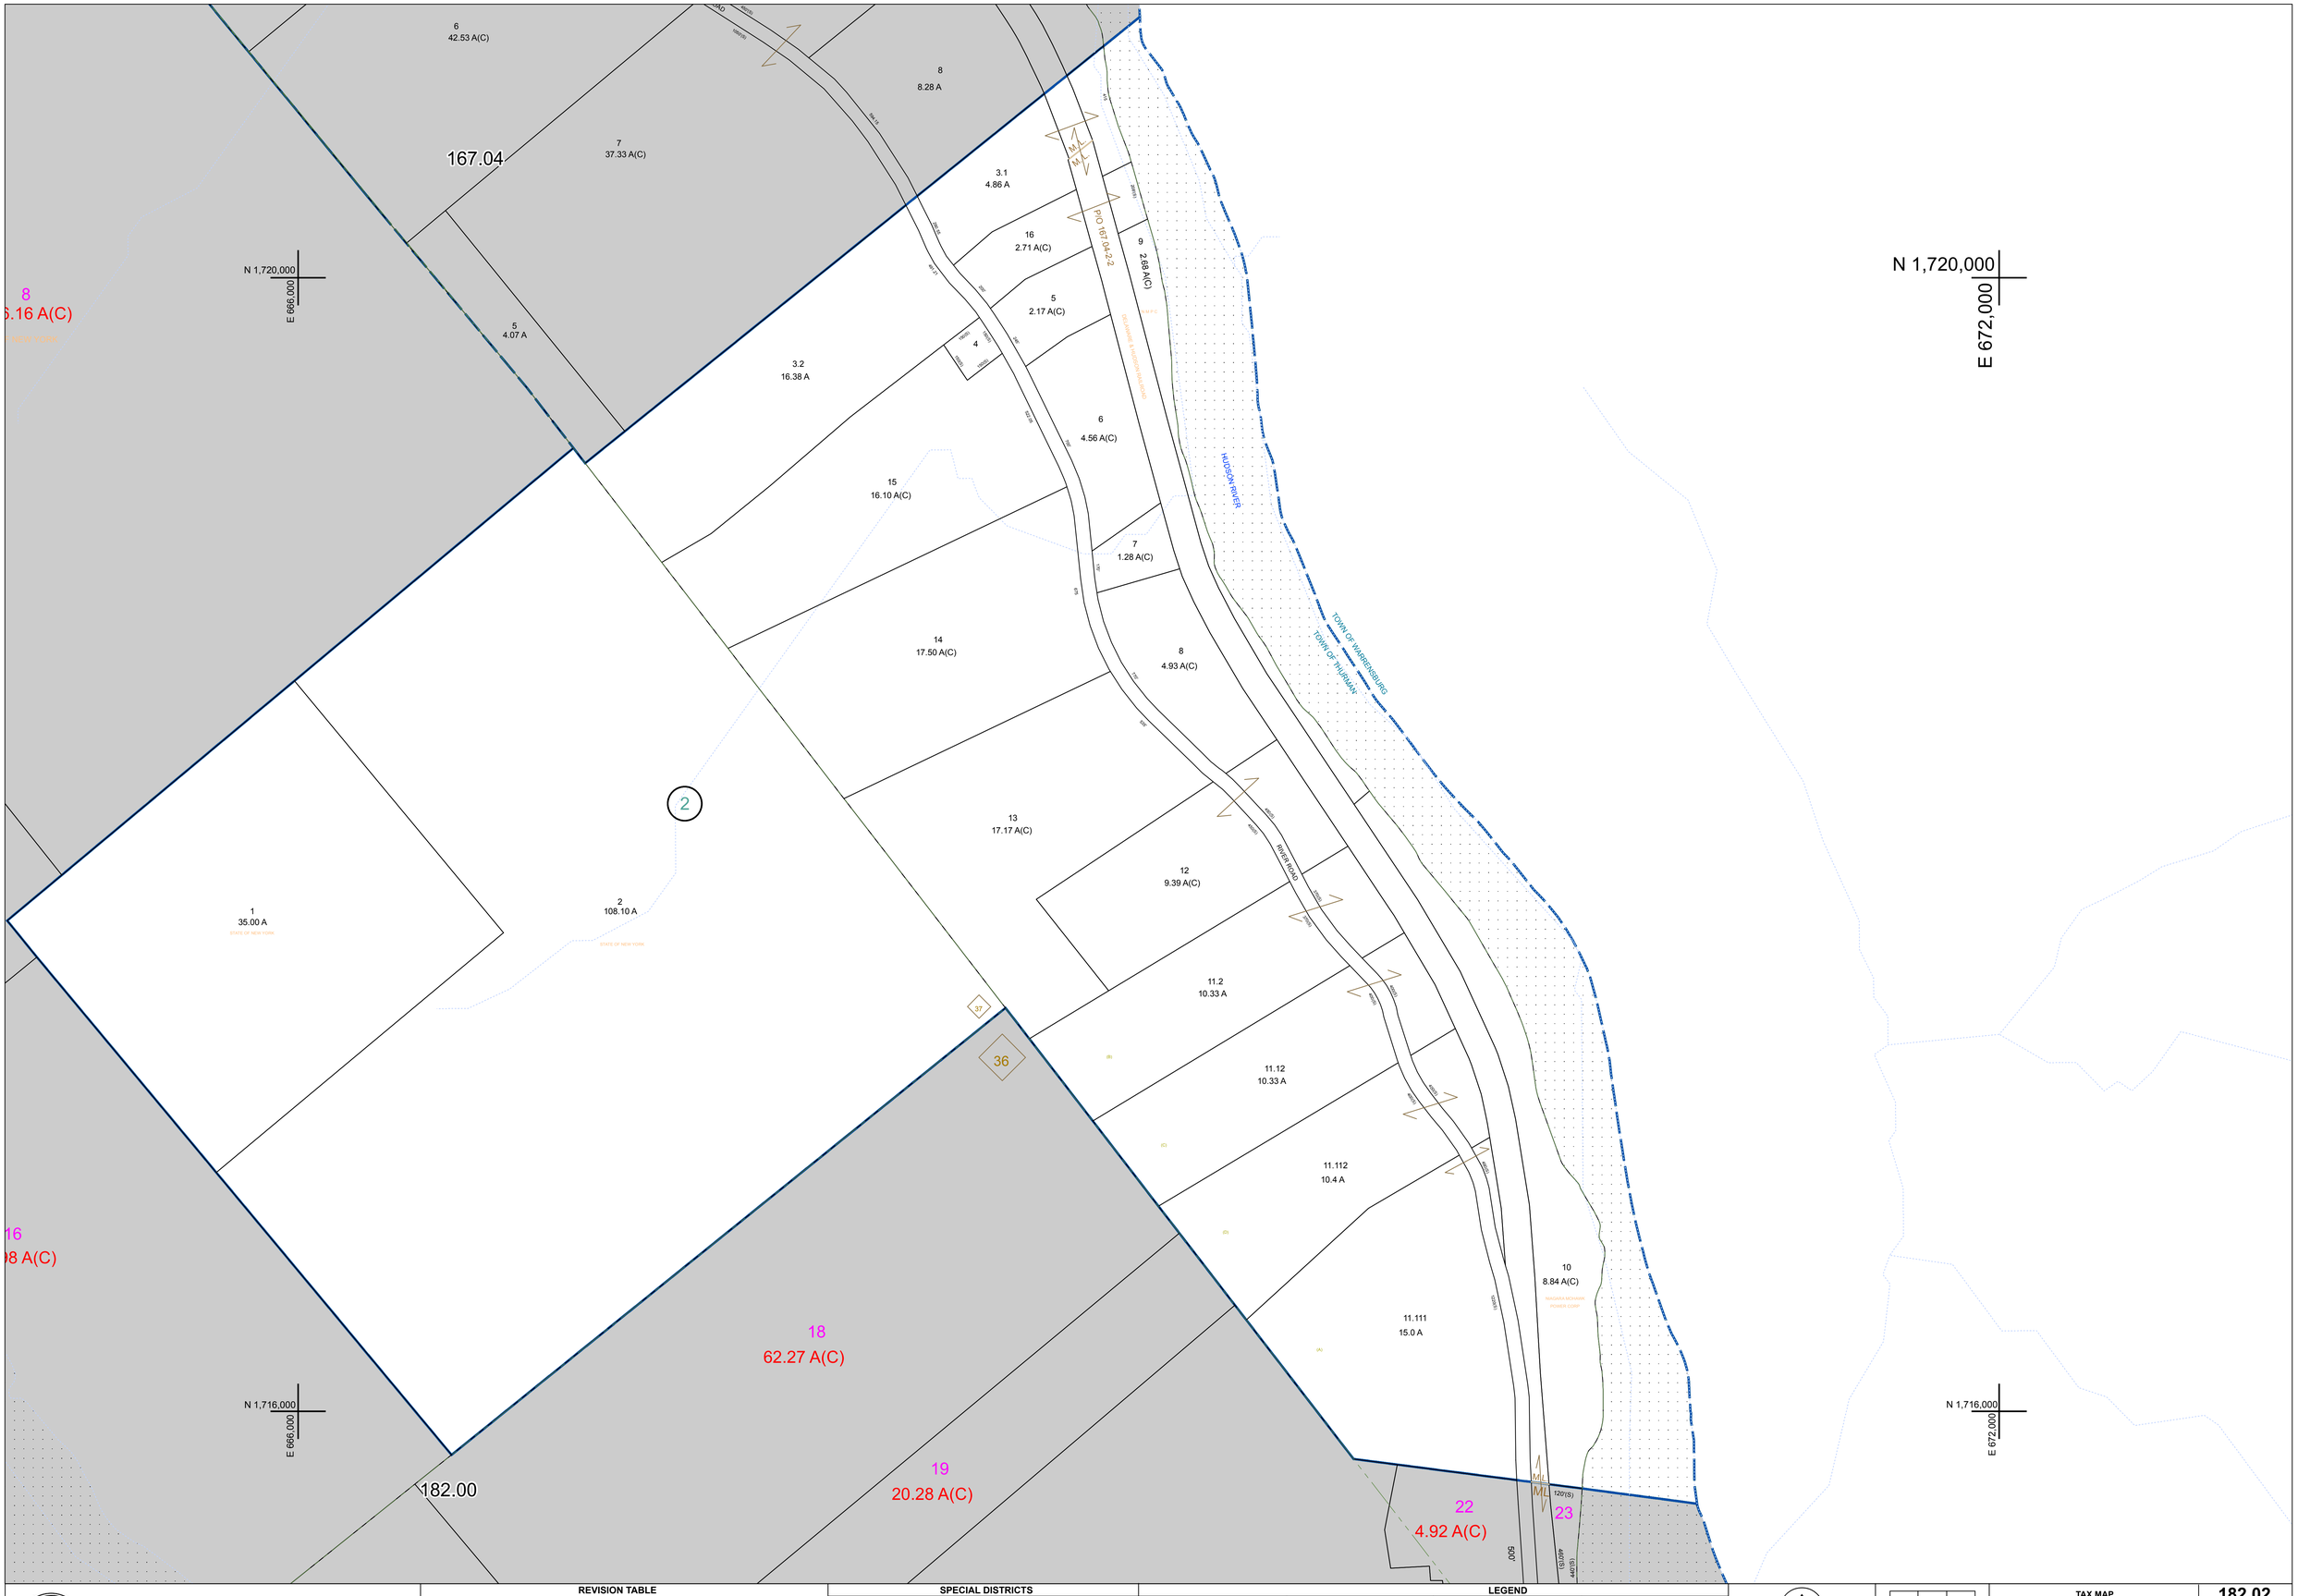


PREPARED BY:
**WARREN COUNTY REAL PROPERTY SERVICES**
LAKE GEORGE, NEW YORK

**REVISION TABLE**

| DATE | MADE BY | CHANGES OR ADDITIONS |
|---|---|---|

**SPECIAL DISTRICTS**

**LEGEND**

PROPERTY LINE
ORIGINAL LOT LINE
RAILROAD
STREAM OR DITCH
ROAD OR RAILWAY BNDY
COUNTY LINE
TOWN LINE
VILLAGE LINE
BLOCK LIMIT
GREAT LOT LINE
SCHOOL DISTRICT LINE
FIRE DISTRICT LINE
DENOTES COMMON OWNER
TAX MAP BLOCK NUMBER — 7
TAX MAP PARCEL NUMBER — 76.00-1-11
FILED PLAN LOT NUMBER — (14)
GREAT LOT NUMBER — 5
CALCULATED ACREAGE — 75 (C)
DEED ACREAGE — 175 A
SCALED DIMENSION — 225 (S)
DEED DIMENSION — 173.2

NORTH
COORDINATES BASED ON
NEW YORK STATE PLANE COORDINATE SYSTEM
EASTERN ZONE NAD 83

| | | |
|---|---|---|
| 167.03 | 167.04 | |
| 182.00 | | |
| 182.00 | 182.00 | |

SHEET INDEX

TAX MAP
# TOWN OF THURMAN
WARREN COUNTY, NEW YORK

0 100 200 400 Feet
scale: 1 inch = 200 feet

**182.02**

DATE PRINTED: Apr 15, 2015

THIS DOCUMENT PREPARED FOR TAX PURPOSES ONLY